
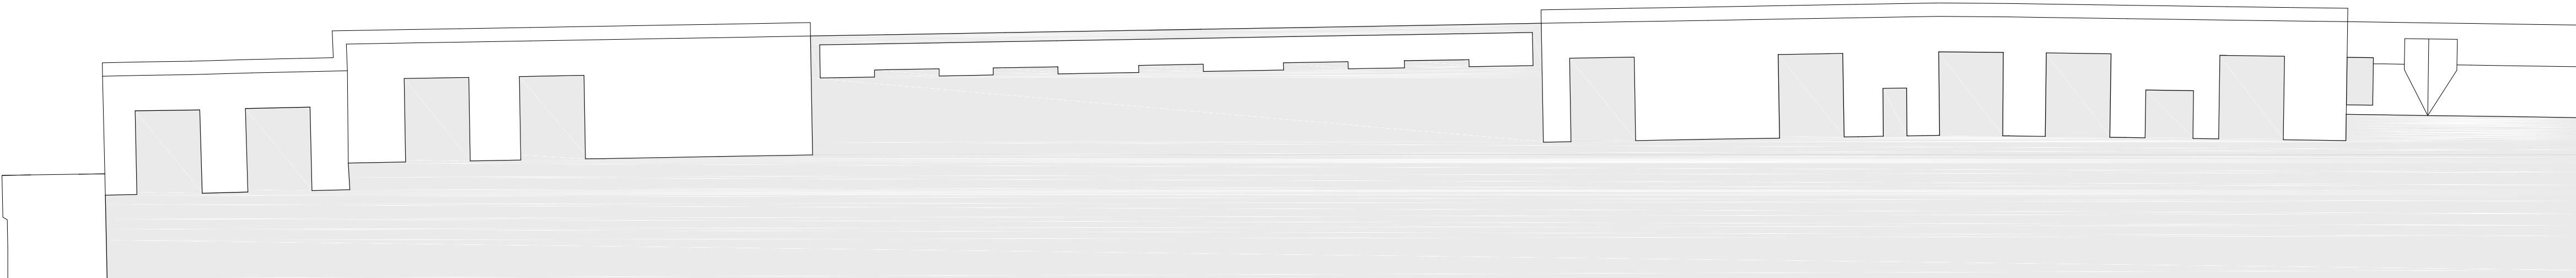
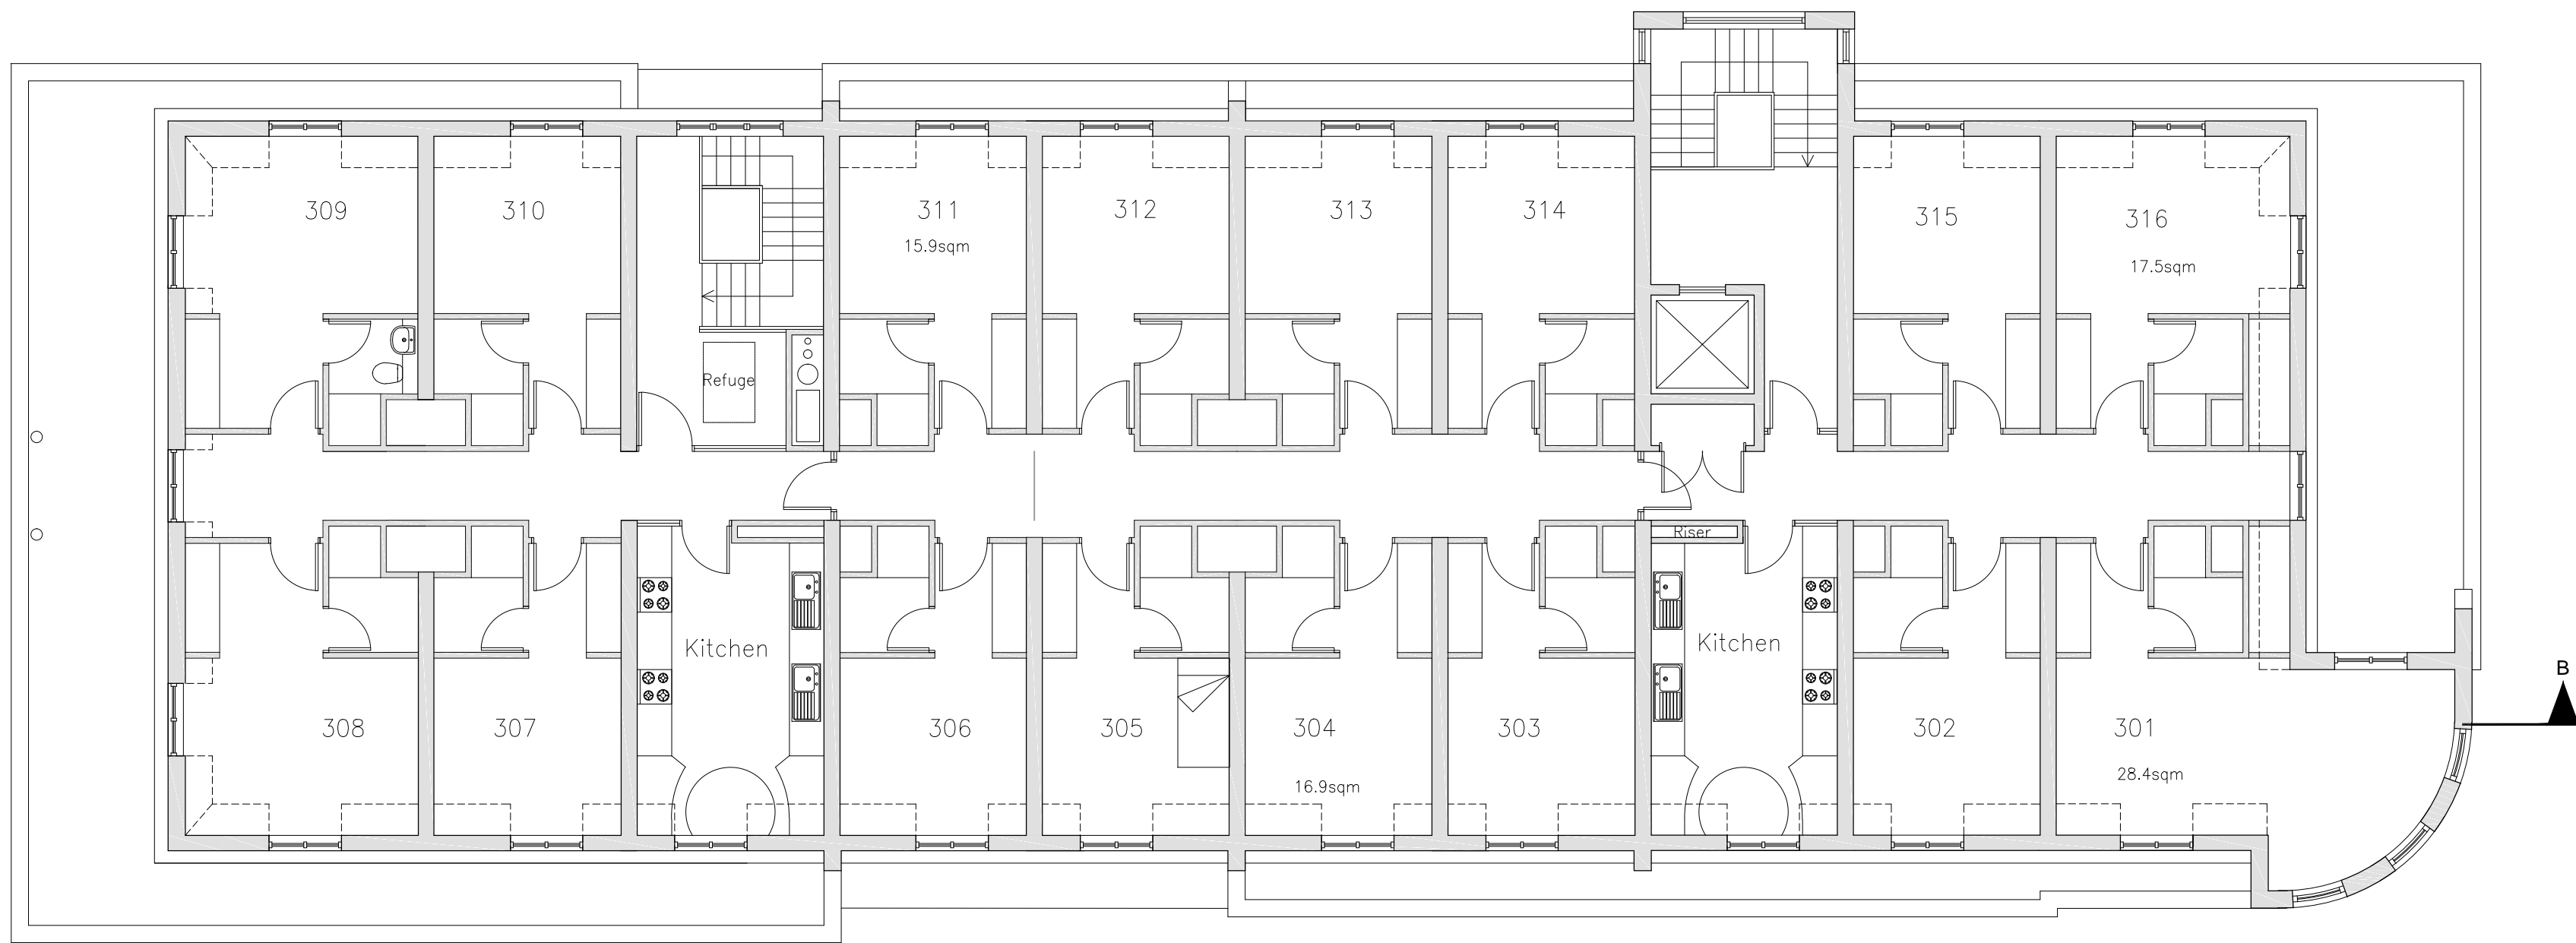
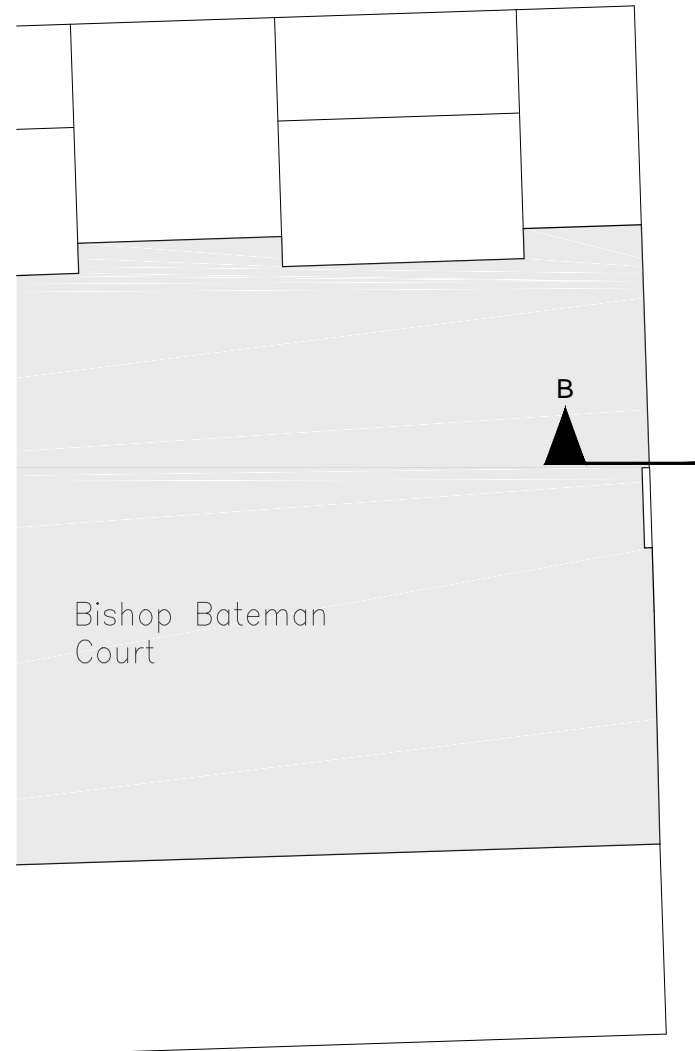


7

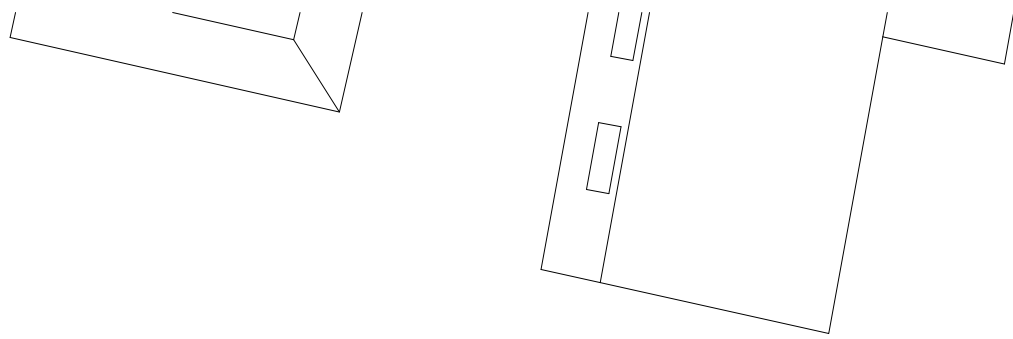

- NOTE
1. DRAWINGS MUST NOT BE SCALED; WORK ONLY TO FIGURED DIMENSIONS
  2. CHECK ALL DIMENSIONS ON SITE BEFORE ORDERING MATERIALS OR PUTTING WORK IN HAND
  3. SHOP DRAWINGS OF MANUFACTURED ITEMS MUST BE APPROVED BY THE ARCHITECTS BEFORE WORK IS PUT IN HAND
  4. DIMENSIONS MUST BE VERIFIED ON SITE BEFORE PREPARATION OF SHOP DRAWINGS
  5. THE ARCHITECT MUST BE NOTIFIED OF ANY DISCREPANCIES IMMEDIATELY
  6. IF IN DOUBT ASK!

- N 20131209Planning  
M 20131023Large riser position  
L 20131001Fourth floor removed. Bikes relocated. Stair skylights.  
K 20130919General  
J 20130910Riser enlarged  
H 20130806Corner Amendment  
G 20130702General. Windows.  
F 20130606General  
E 20130521Staircase, duct positions  
D 20130417Various amendments  
C 20130319Room size reduced, lift changed  
B 20130312  
A 20130306

revisions

## PLANNING

**FREELAND REES ROBERTS**  
ARCHITECTS  
25 City Road, Cambridge CB1 1DP  
tel 01223 366555 fax 01223 312882  
info@frrarchitects.co.uk

client  
**Trinity Hall**

job title  
**New Student Accommodation  
St. Clement's Gardens, Thompson's Lane**

drawing title  
**Third Floor Plan  
Proposed**

scale <b>1:100 @A1</b>	drawn by <b>YH/JOK</b>	date <b>Feb 13</b>
---------------------------	---------------------------	-----------------------

sheet / layout number <b>12.034-SP-103</b>	rev <b>N</b>
---	-----------------

Freeland Rees Roberts Ltd Company No. 5399379

0M 1M 2M 3M

